



1:200 Street Scene 1
The Main Street




Street Scene 2
The Lanes




Street Scene 3
The Valley




Street Scene 4
The Gateway

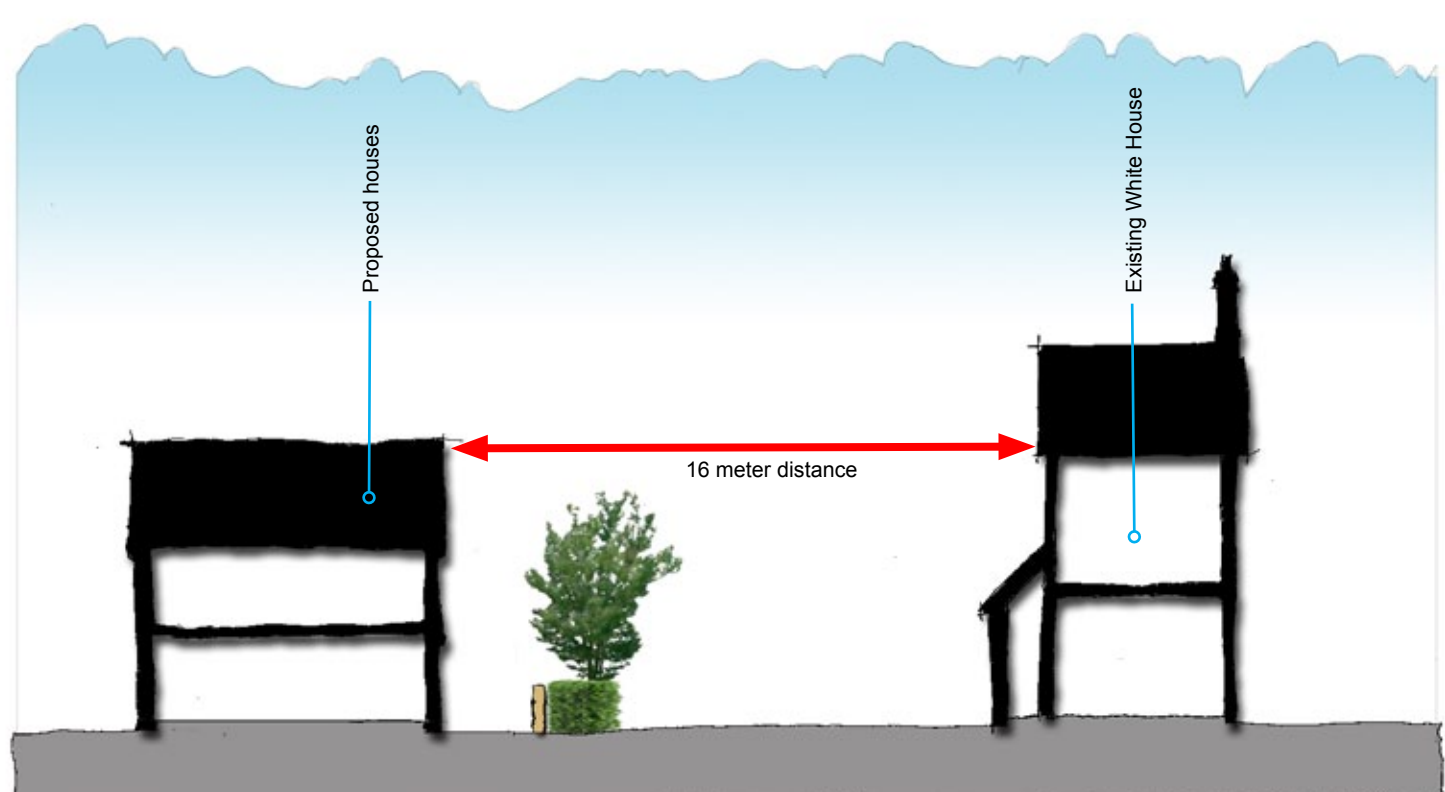

Outline Section 5 - 'White House'

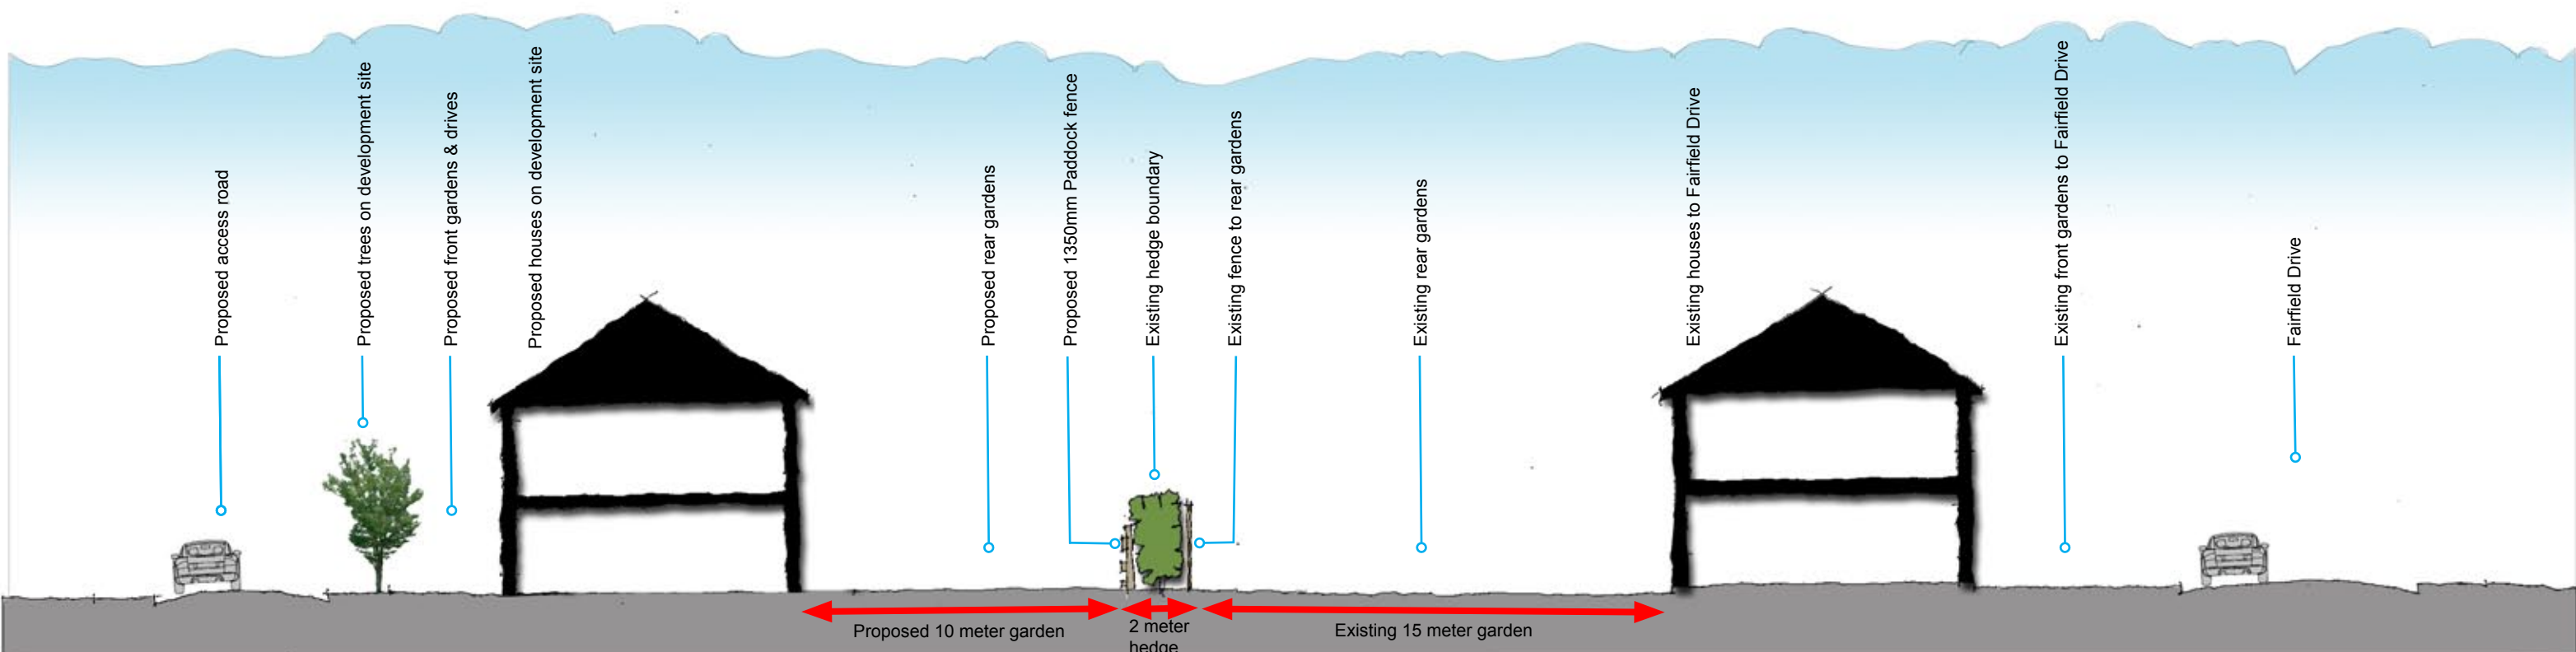

Outline Section 6 - Northern Boundary

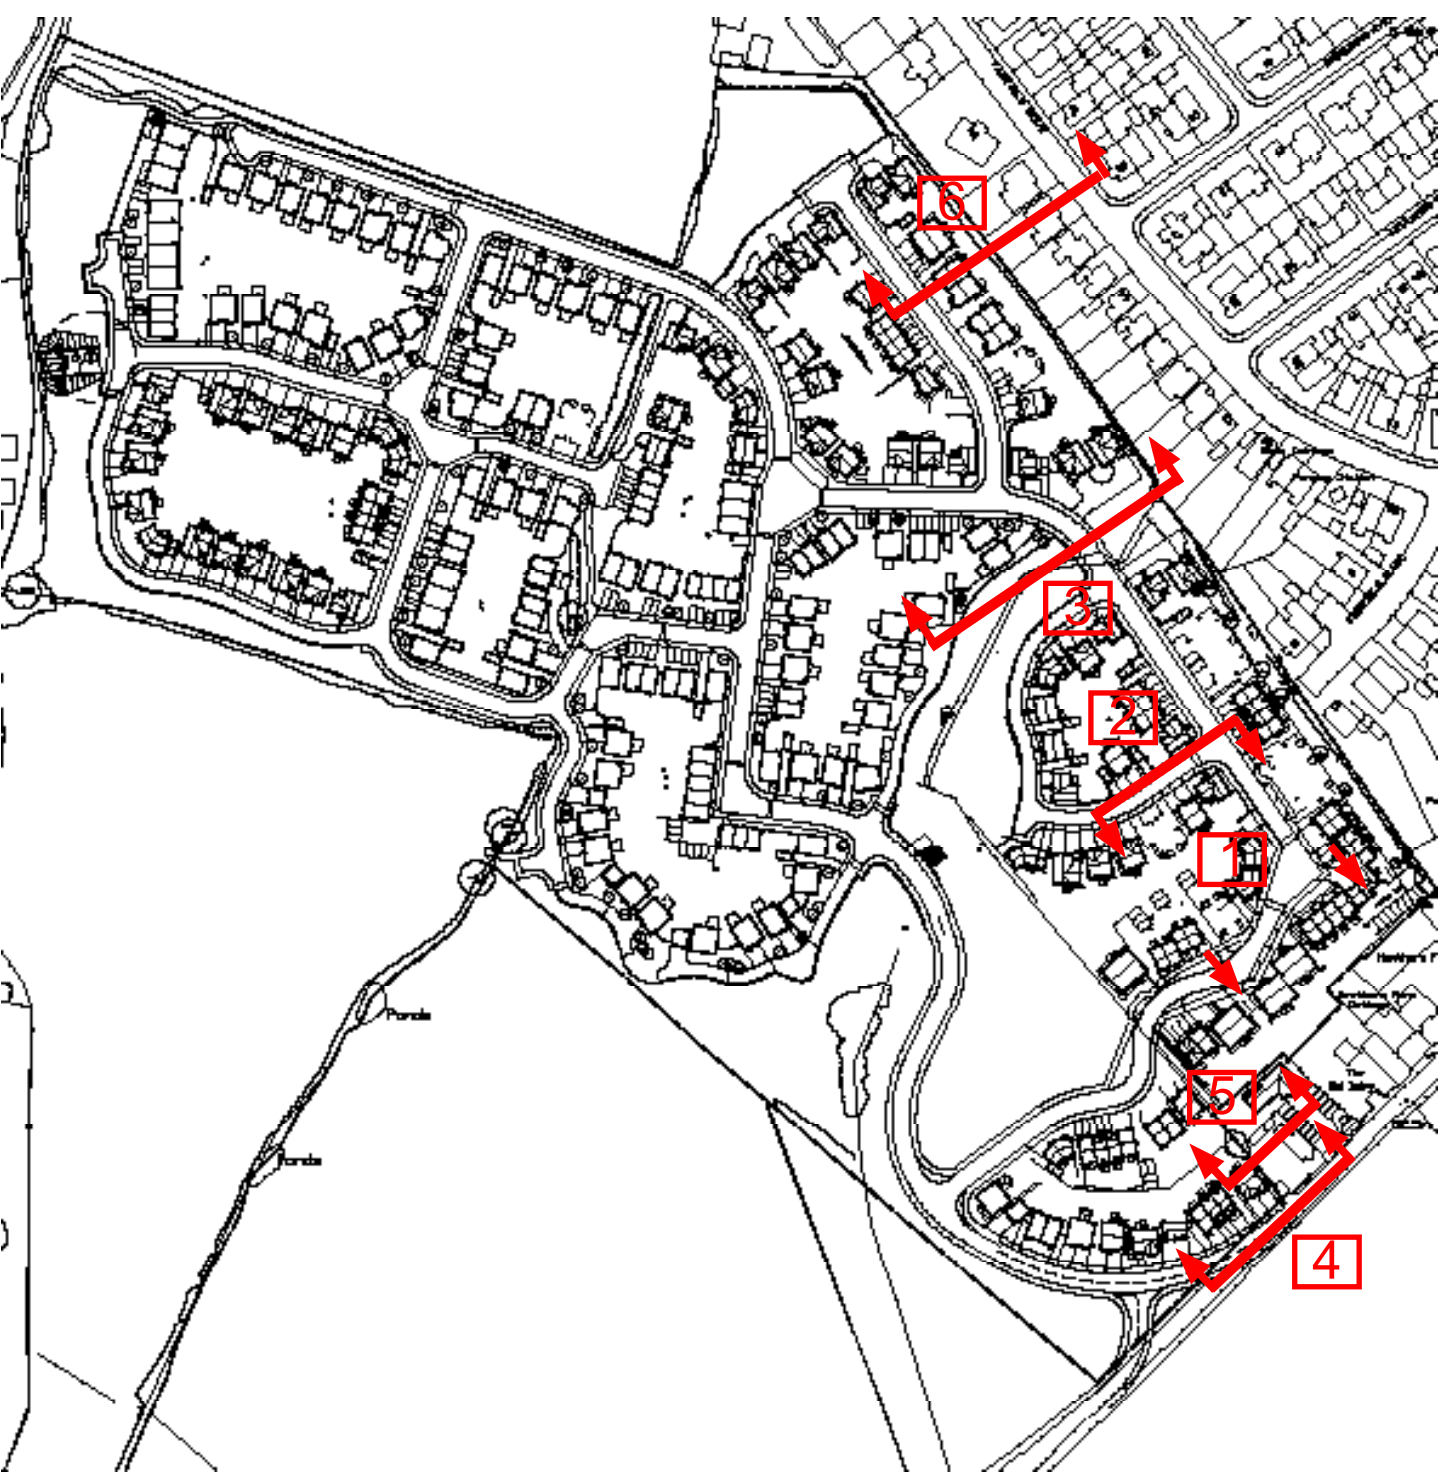

Locator Plan
nts