





FRONT

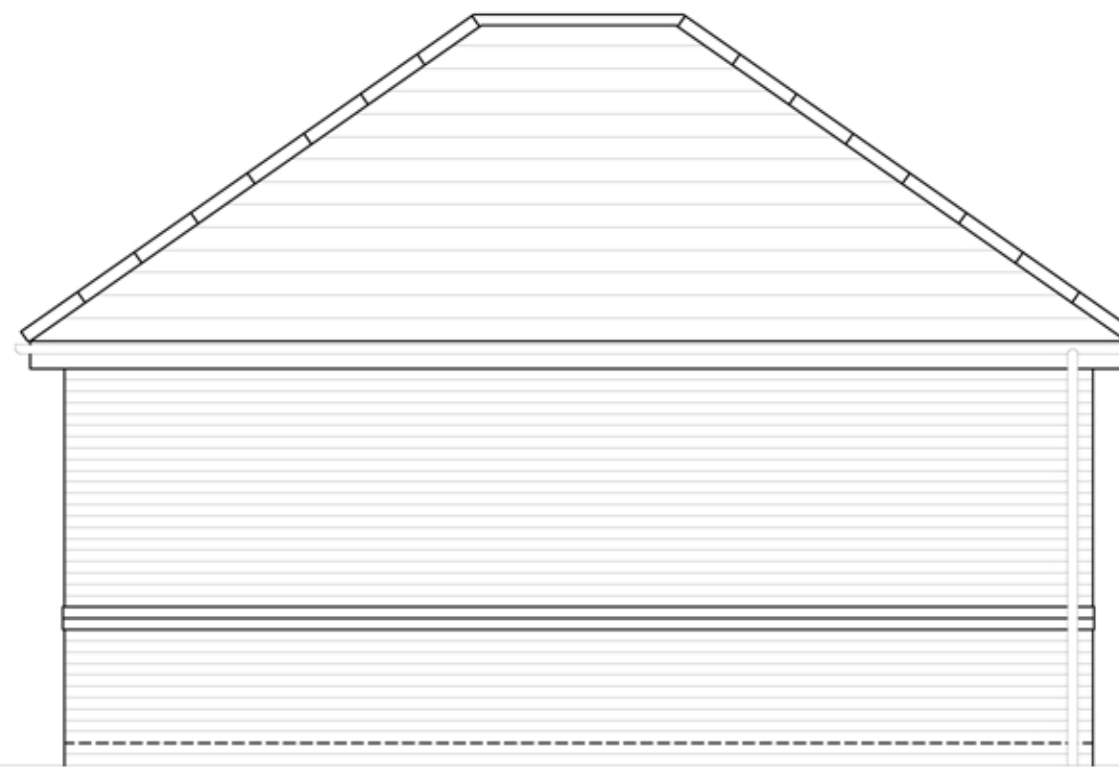

SIDE

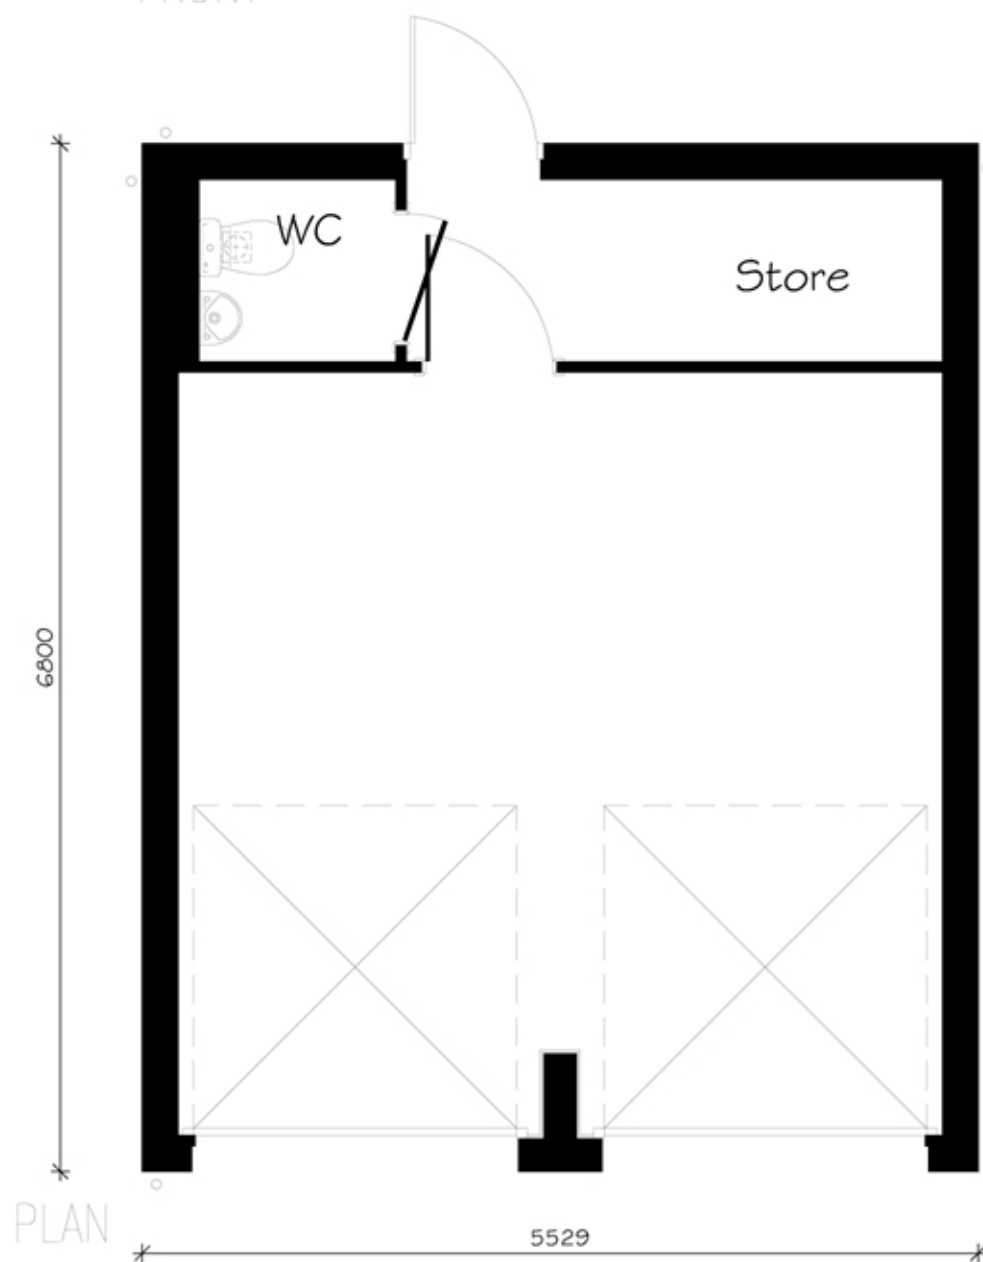

PLAN



REAR

Baldwin **Design**
Consultancy Ltd

Revision:

Project Title:

Residential Redevelopment

Address:

**Henthorne Road,
Clitheroe.**

Drawing:

**Proposed Double Garage
Plans & Elevations - Brick**

Drawing No:

TW/HR/HT/Gar/5

Drawn:
SB

Date:
Date: 18/10/12

Scale:
1:50

Paper Size:
A3

Town Farm, 17 Oxford Close, Golborne, Warrington, Cheshire, WA3 3WP Tel: 01942 719513 e-mail: graham.baldwin@bdc.gb.com