


Notes

All Dimensions to be checked on site. Walls shown on plans are not to be assumed to be solid & should be checked for thickness, construction, load bearing capacity & stability.

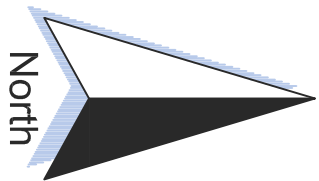


ABBREVIATIONS

- CL Cover Level
- EH Eaves Height
- EHF Eaves Finish
- GU Gully
- MH Man Hole
- RH Ridge/Roof Height
- TW Top of Wall
- WV Water Valve

NOTE
All levels relate to OS/BSM Coordinates using OMS data.
Levels at existing edge of carriageway are observed at channel bottom
of water.

Rev 0 Description. Issued

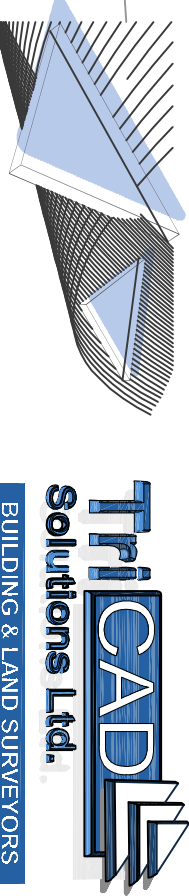

Project Description
Site Survey
8, Hammond Drive
Read

Drawing Title
Existing Site Layout

Scale	Date	Drawn By
1:200@A1	25/06/2012	MMW

Drawing Number
TRI-0884-01