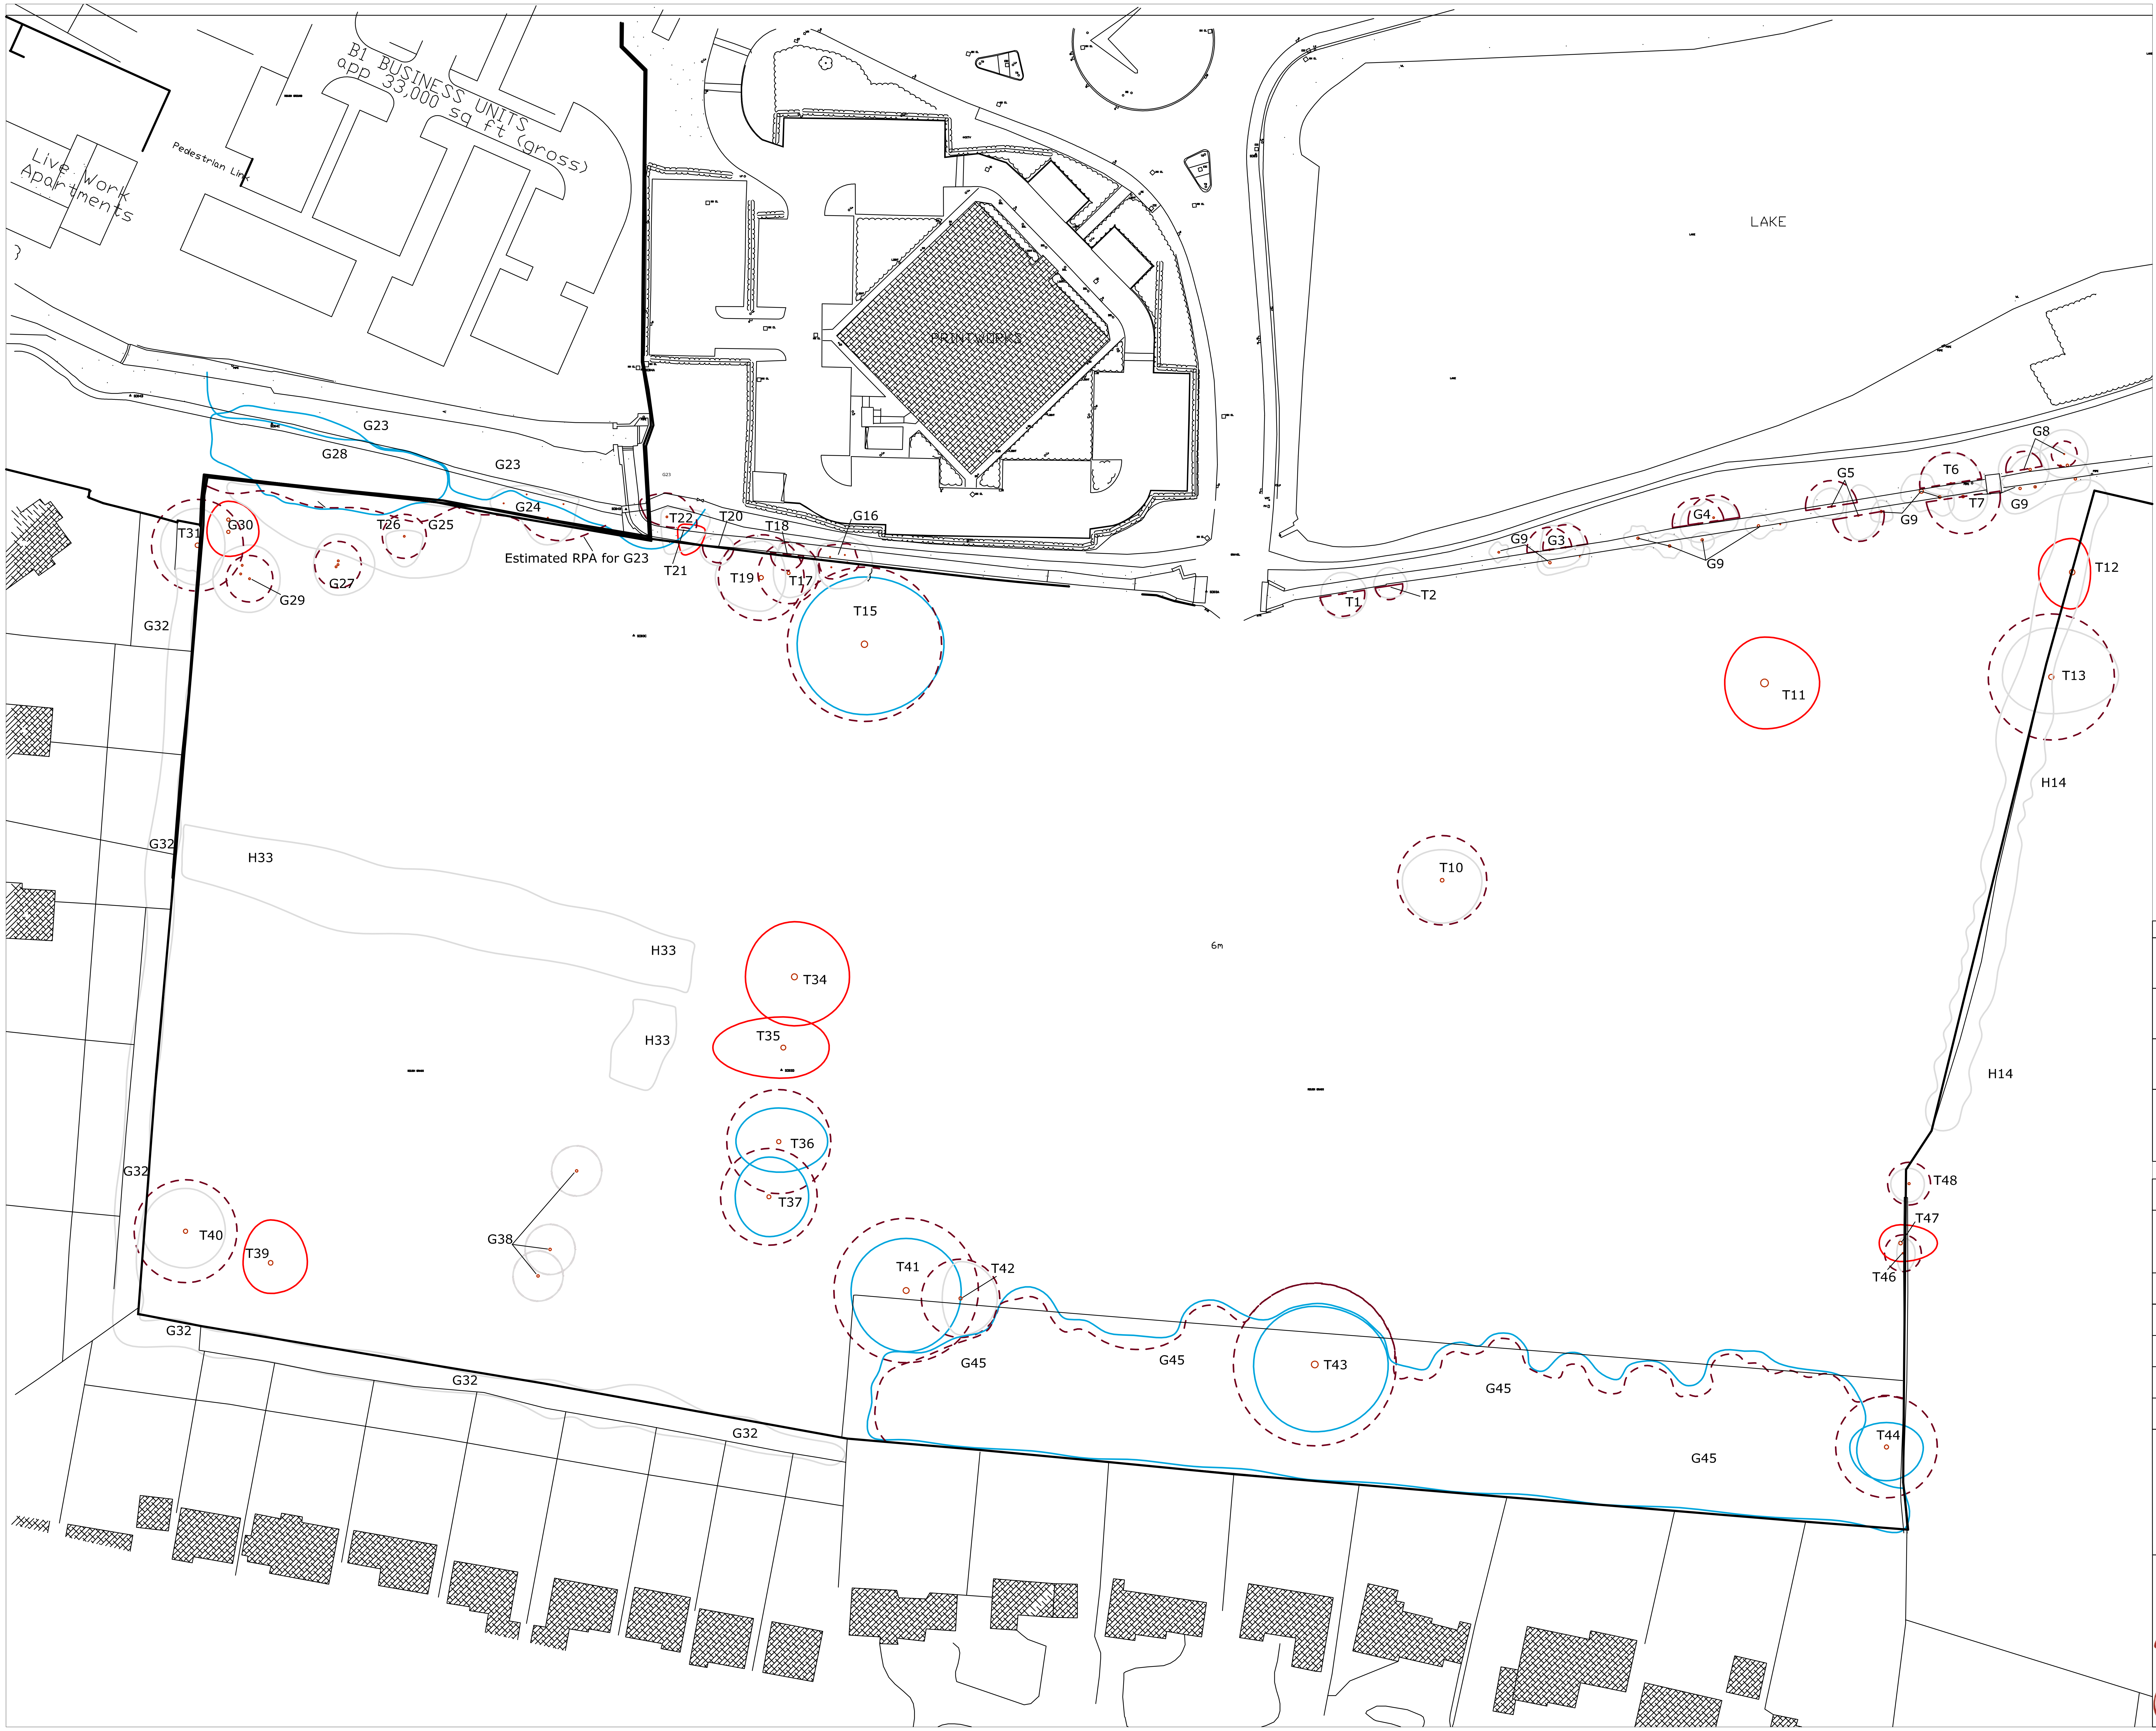

KEY - TREE CONSTRAINTS PLAN

○	TREE CENTRE	◌	ROOT PROTECTION AREA
○	CATEGORY R FOR REMOVAL	○	CATEGORY B OF MODERATE QUALITY & VALUE
○	CATEGORY A OF HIGH QUALITY & VALUE	○	CATEGORY C OF LOW QUALITY & VALUE

Notes:
Although RPAs for individual trees are calculated accurately the position and extent of those for groups are indicative only.
Tree positions are based on drawing ref: 05E/82/001. Some trees were omitted from the drawing and their positions have therefore been estimated. As such tree positions should not be assumed to be accurate and all measurements should be checked on site.

TITLE	TREE CONSTRAINTS PLAN
SITE ADDRESS	Barrow Brook Business Village Clitheroe
CLIENT	Papillon Properties Limited
REF NO.	8015.A3
PAPER SIZE	A1
SCALE	1:200
DATE	22/02/08

Arbolution Ltd
Edge View, Blackshaw Head
HEBDEN BRIDGE, HX7 7JF

Tel: 01422 844636
email: info@arbolution.co.uk

Arbolution
professional tree consultancy