


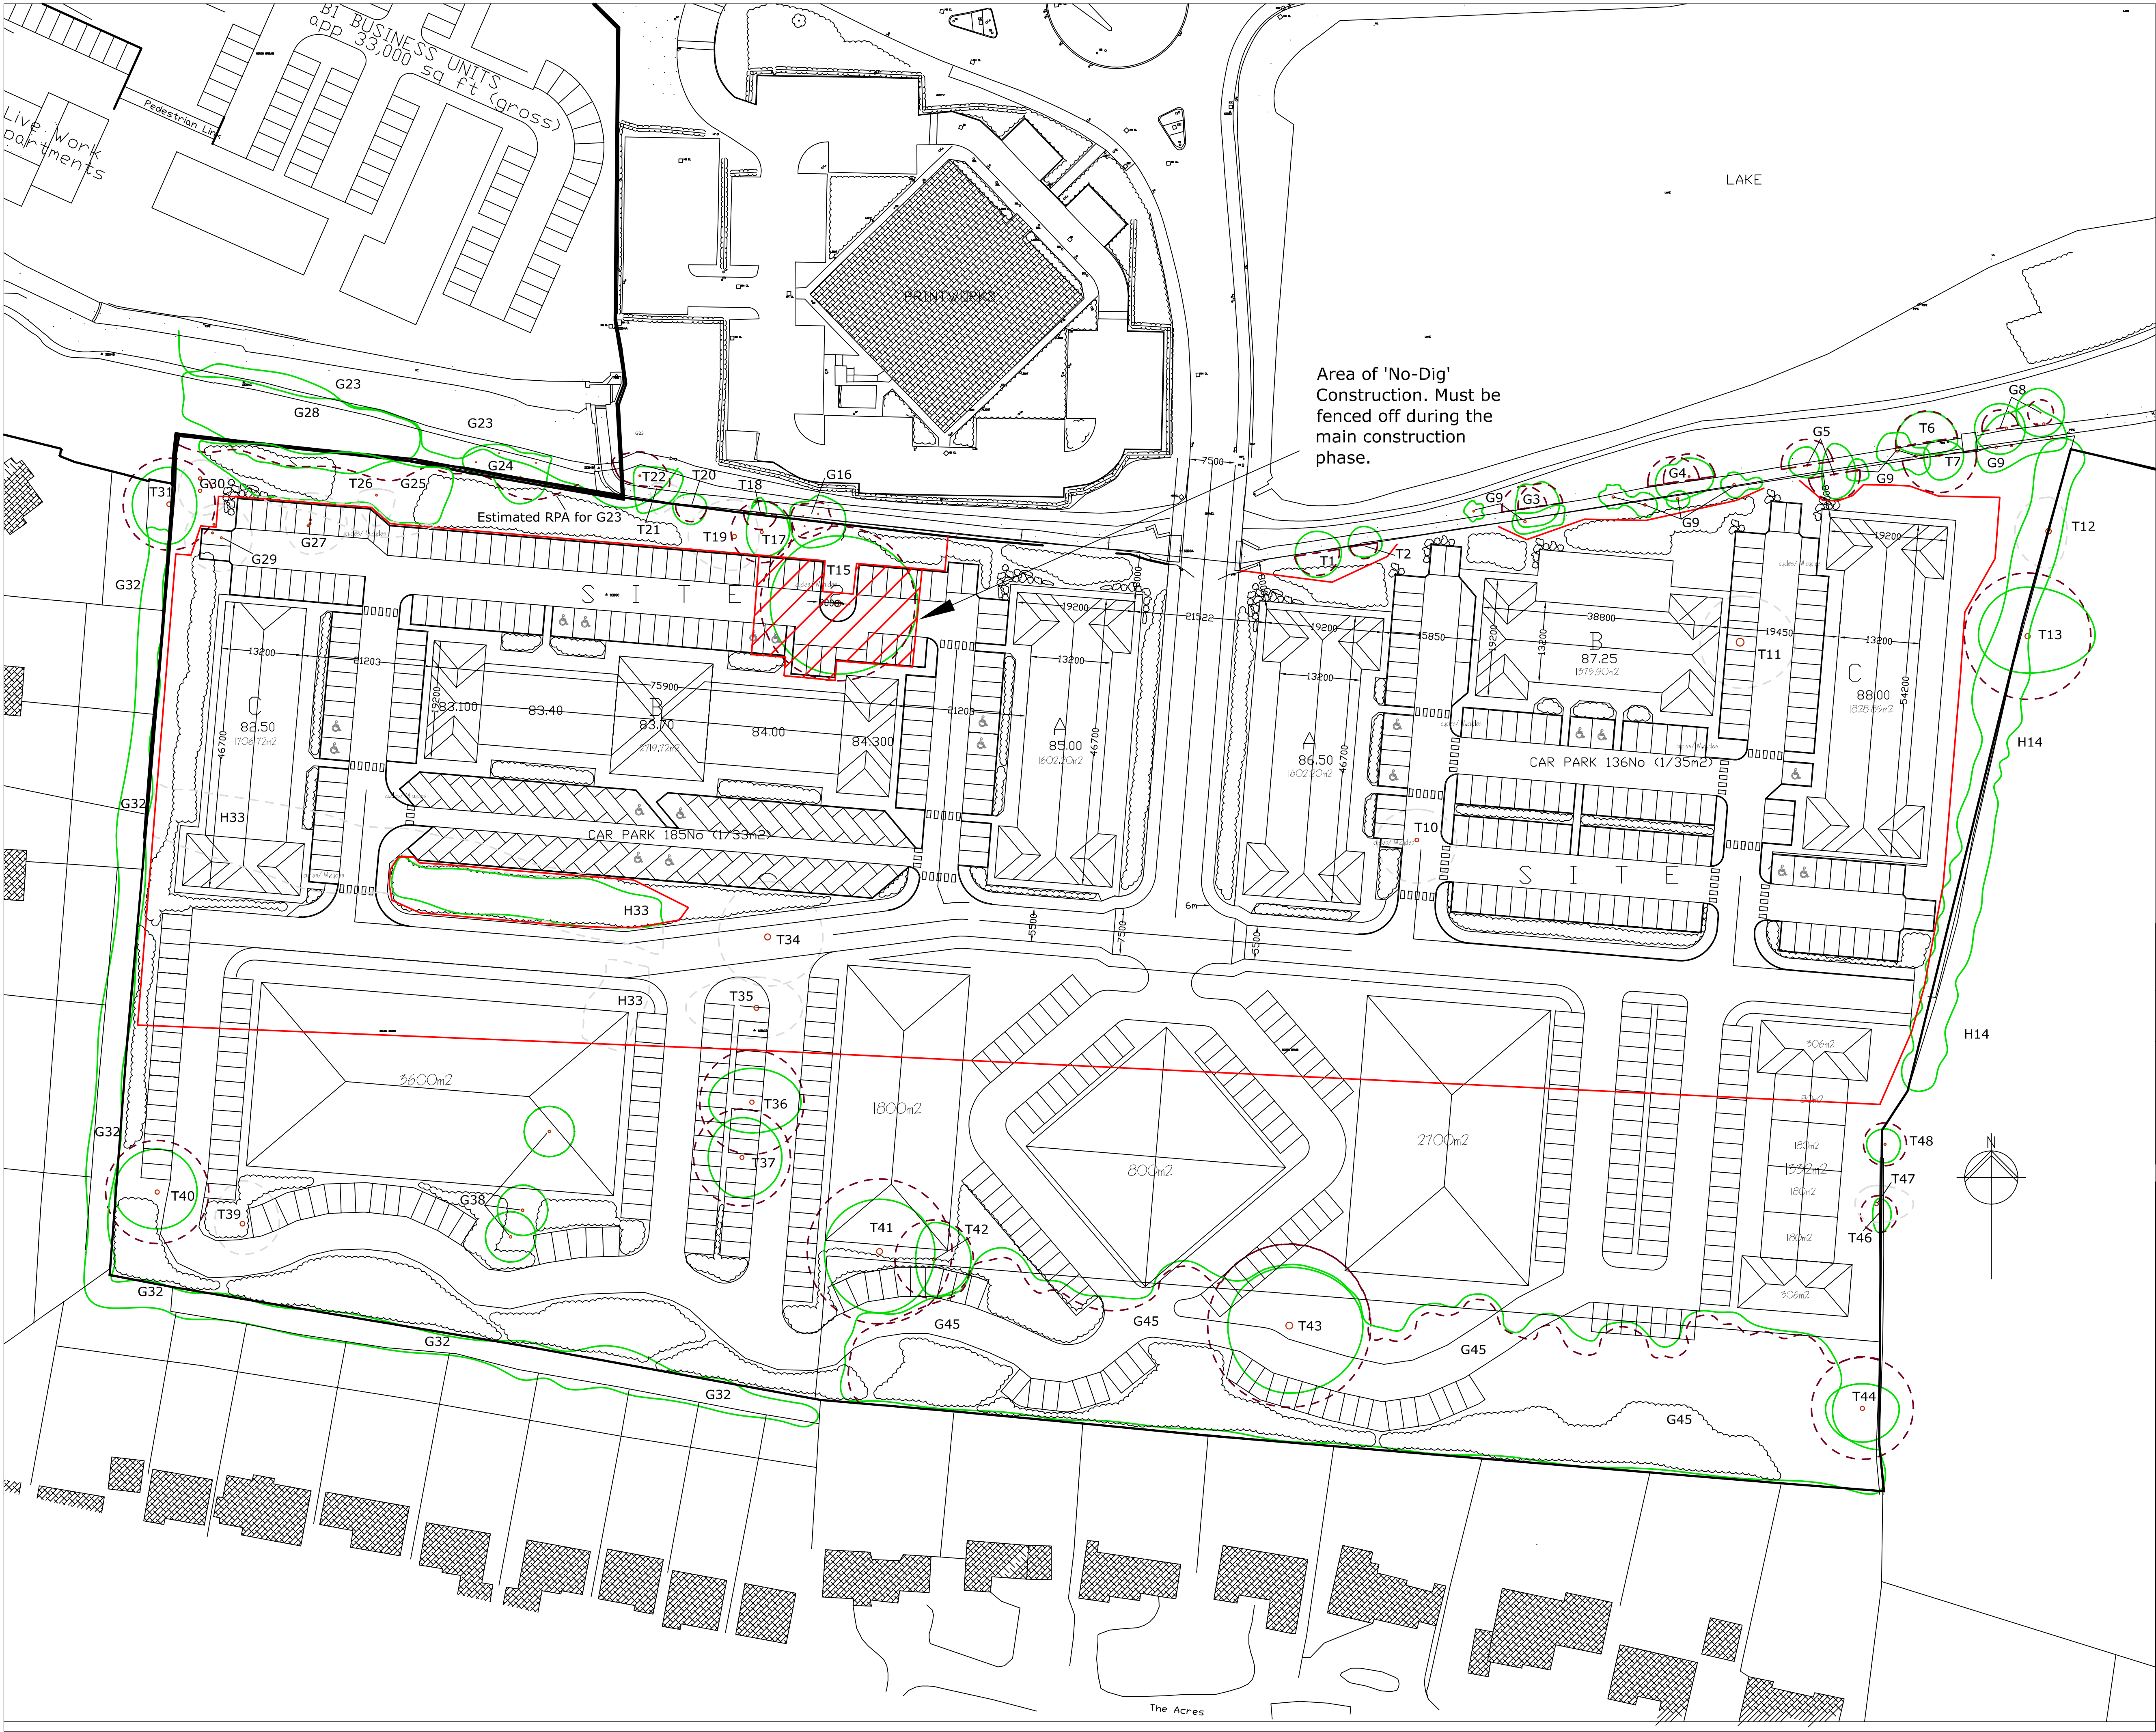

Area of 'No-Dig'
Construction. Must be
fenced off during the
main construction
phase.

KEY - TREE PROTECTION PLAN	
	TREE CENTRE
	TREE FOR RETENTION
	ROOT PROTECTION AREA
	TREE FOR REMOVAL
	PROTECTIVE FENCING

NOTES:
Although RPAs for individual trees are calculated accurately the position and extent of those for groups are indicative only.
Tree positions are based on drawing ref: 05E/82/001. Some trees were omitted from the drawing and their positions have therefore been estimated. As such tree positions should not be assumed to be accurate and all measurements should be checked on site.

TITLE	TREE PROTECTION PLAN (Sites 1 & 2)
SITE ADDRESS	Barrow Brook Business Village Clitheroe
CLIENT	Papillon Properties Limited
REF NO.	8015.A4
PAPER SIZE	A1
SCALE	1:200
DATE	22/02/08

Arbolution Ltd
Edge View, Blackshaw Head
HEBDEN BRIDGE, HX7 7JF

Tel: 01422 844636
email: info@arbolution.co.uk

