



Z:\projects\misc jobs\The Whins, Whins Lane\Whins-01.dwg

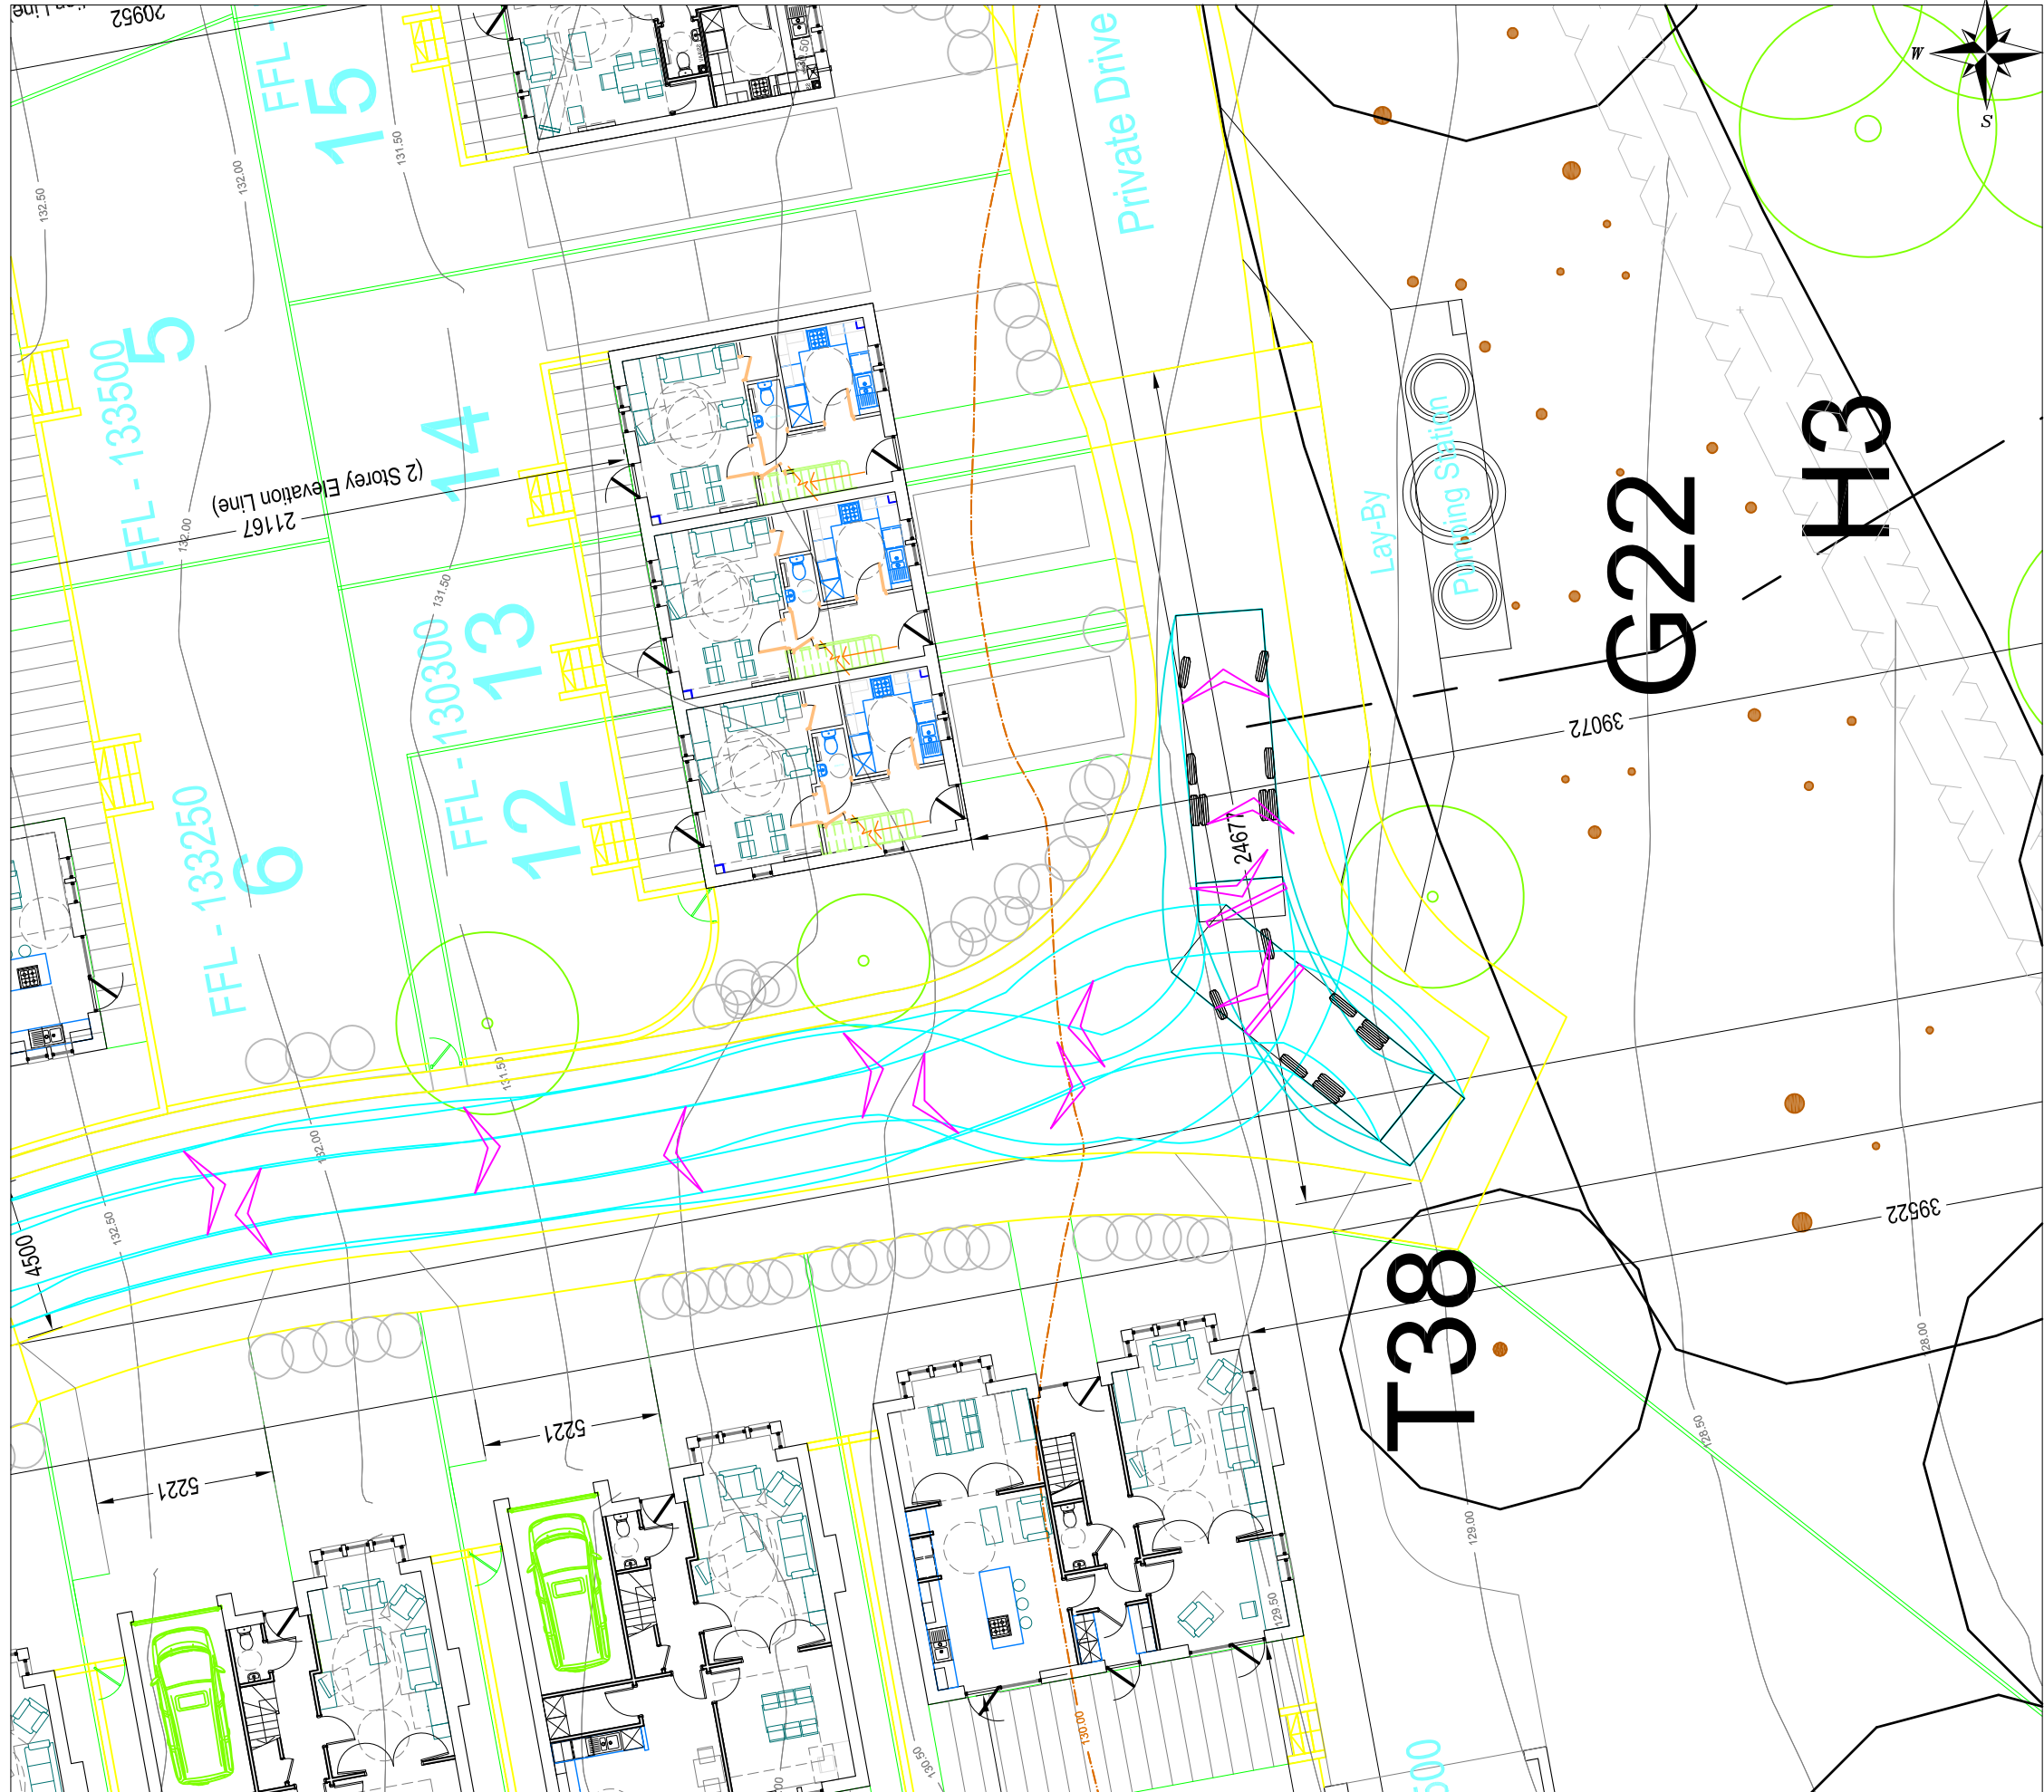

NOTES

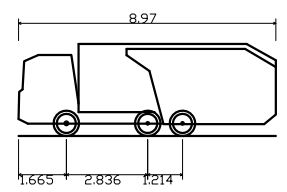

Phoenix 2-15W (with Elite 2 6x2ML chassis)
Overall Length 8.970m
Overall Width 2.530m
Overall Body Height 2.211m
Min Body Ground Clearance 0.416m
Track Width 2.530m
Lock to Lock Time 4.00s
Kerb to Kerb Turning Radius 7.550m

REV.	DETAILS	DRAWN	CHECKED	DATE
------	---------	-------	---------	------

CLIENT:
-

PROJECT:

THE WHINS, WHINS LANE

DRAWING TITLE:

SWEPT PATH ANALYSIS

SCALES: 1:200 @ A3

DRAWN: MTC	CHECKED: PJW	DATE: 21.03.2013
------------	--------------	------------------

6th Floor, Quay House
Quay Street
Manchester, M3 3JE
Email: info@crofts.co.uk
Tel: 0161 827 1740
Web: www.crofts.co.uk



DRAWING NUMBER: WHINS-01	REVISION: .
--------------------------	-------------