


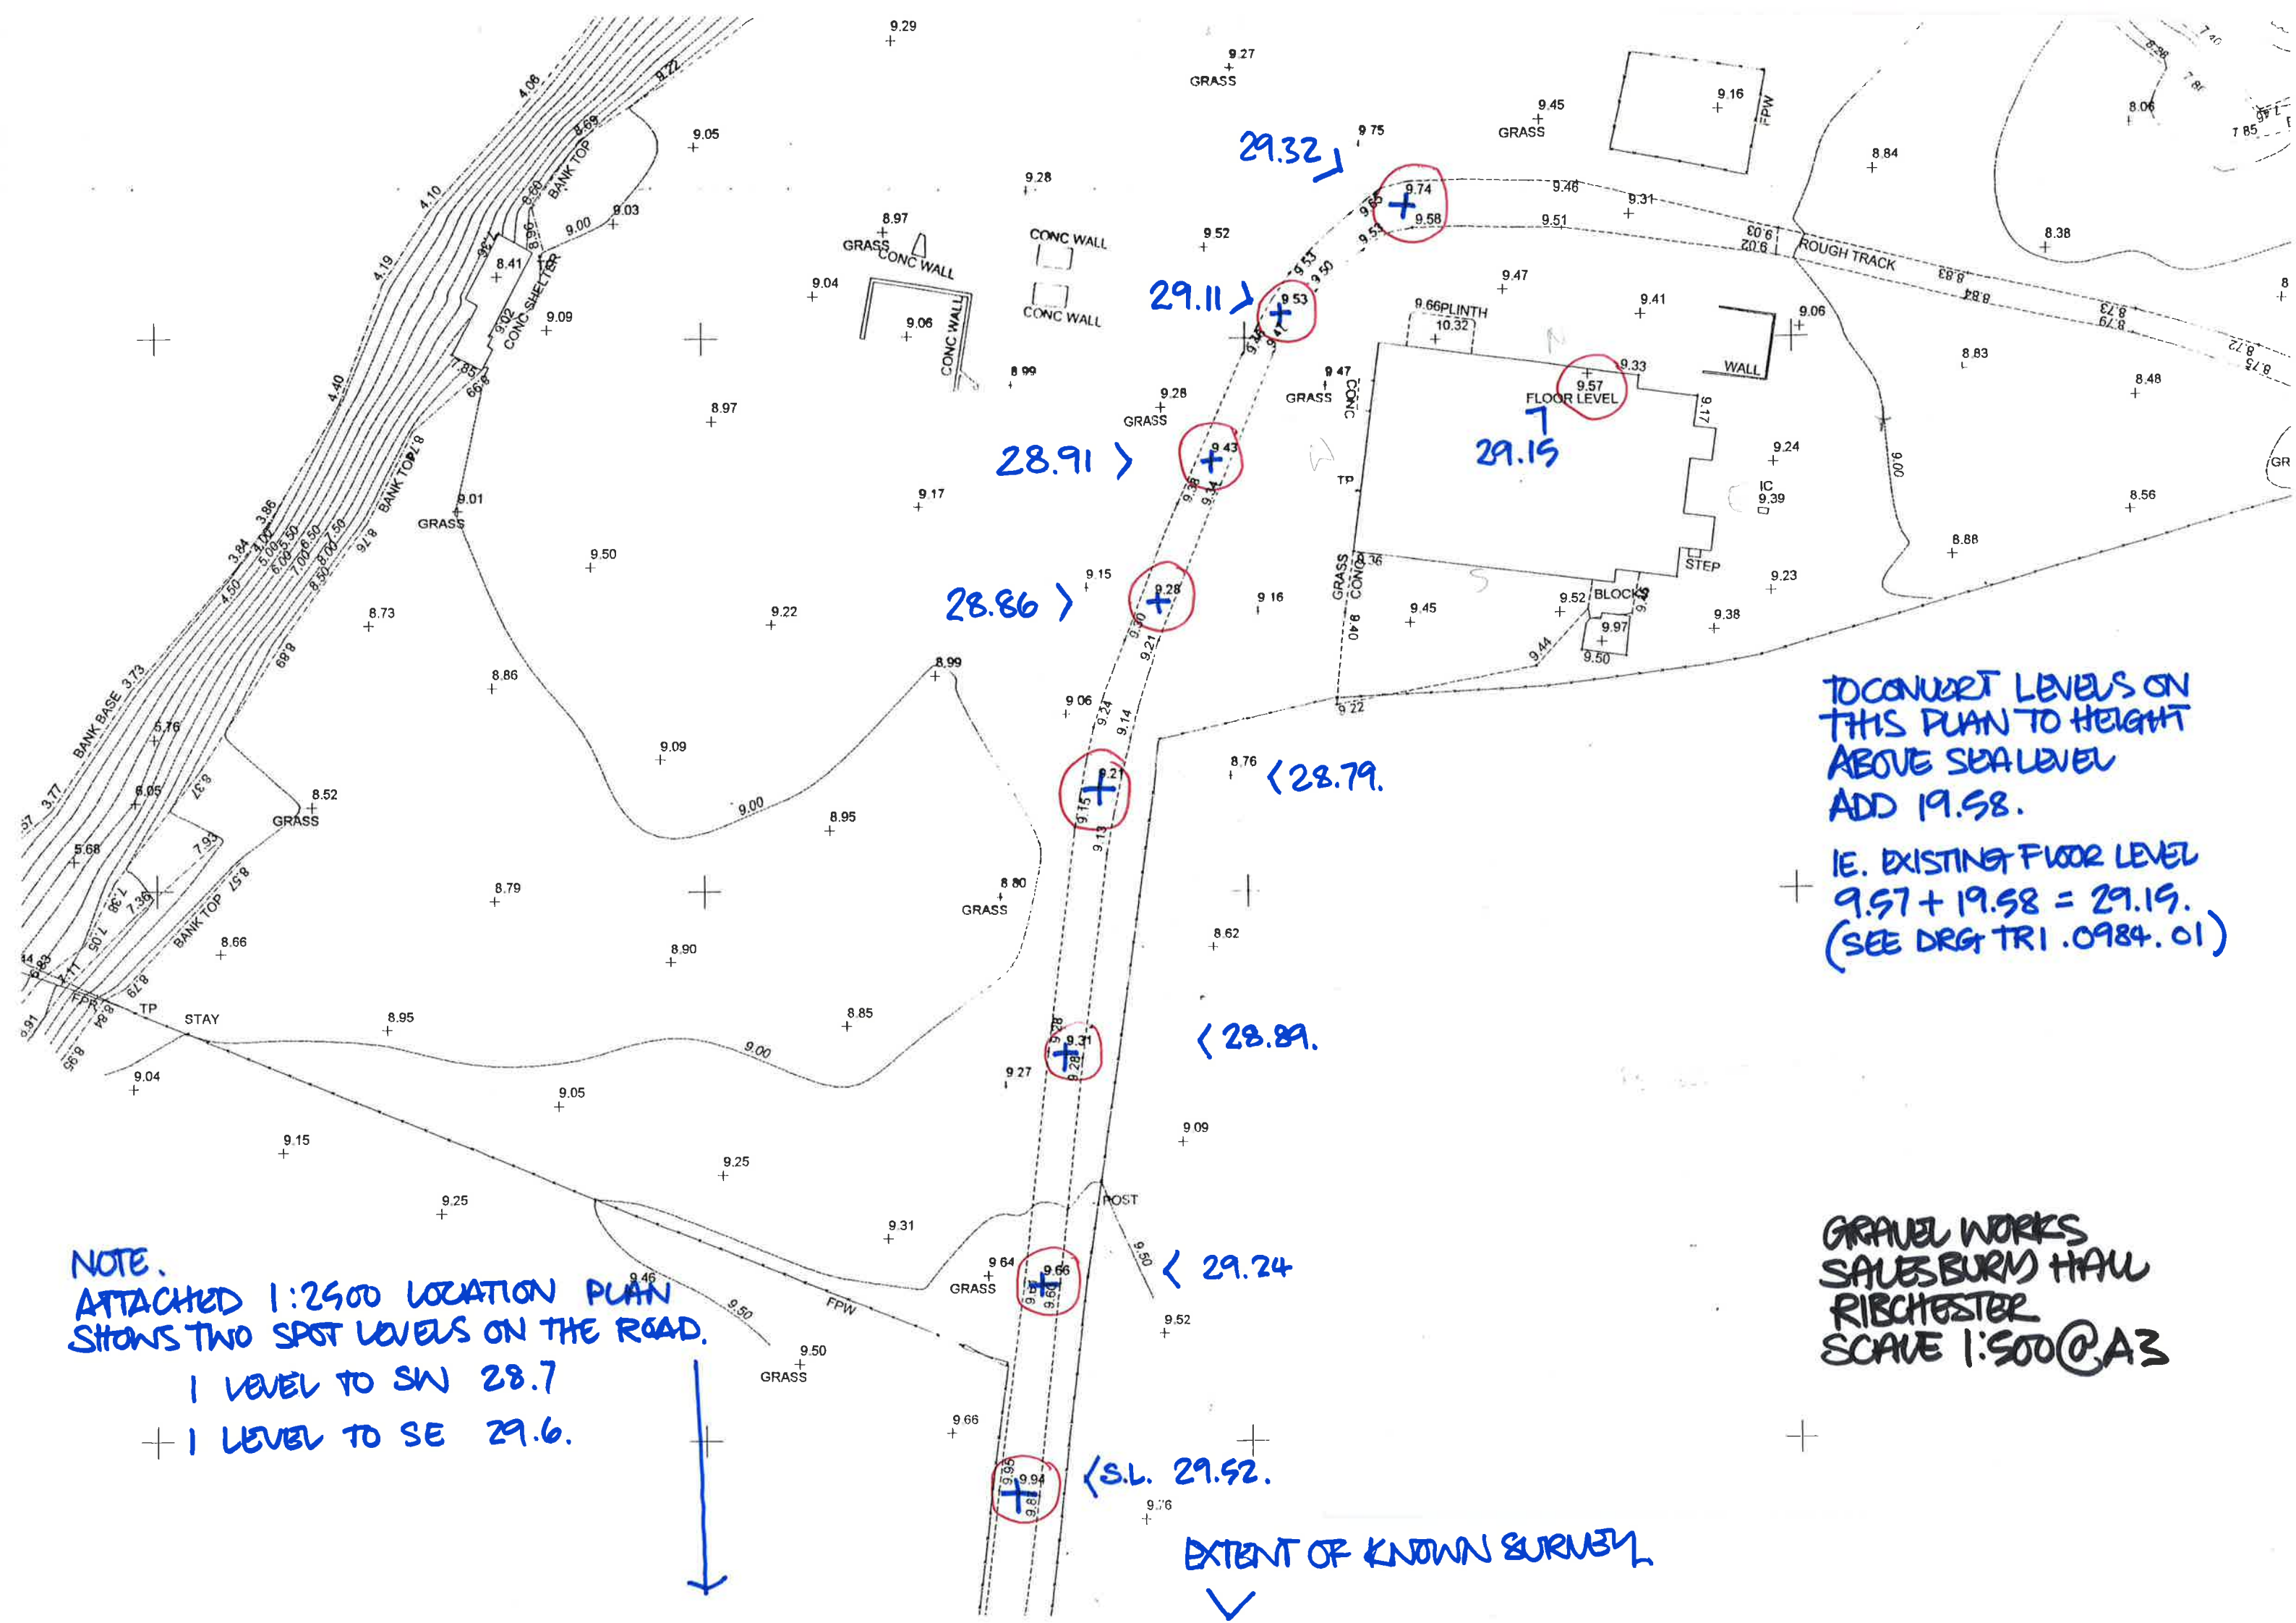

Notes

All Dimensions to be checked on site. Walls shown on plans are not to be assumed to be solid & should be checked for thickness, construction, load bearing capacity & stability.



ABBREVIATIONS

EH Eves Height
FPL Finished Floor Level
RH Ridge/Roof Height

NOTE

All levels and coordinates relate to OSGB36 using OSN25 data.

Rev.0 Description. Issued



2 Berkshire Close | Wilshire | Blackburn | Lancashire | BB1 9NG
tel 01254 614055 fax 01254 209754 e-mail sales@tricadsolutions.co.uk

Site Address

Gravel Works
Salesbury

Project Description

Site Level Survey


Drawing Title

GPS Levels

Scale	Date	Drawn By
1:200@A1	14/02/2013	MW

Drawing Number

TRI-0984-01

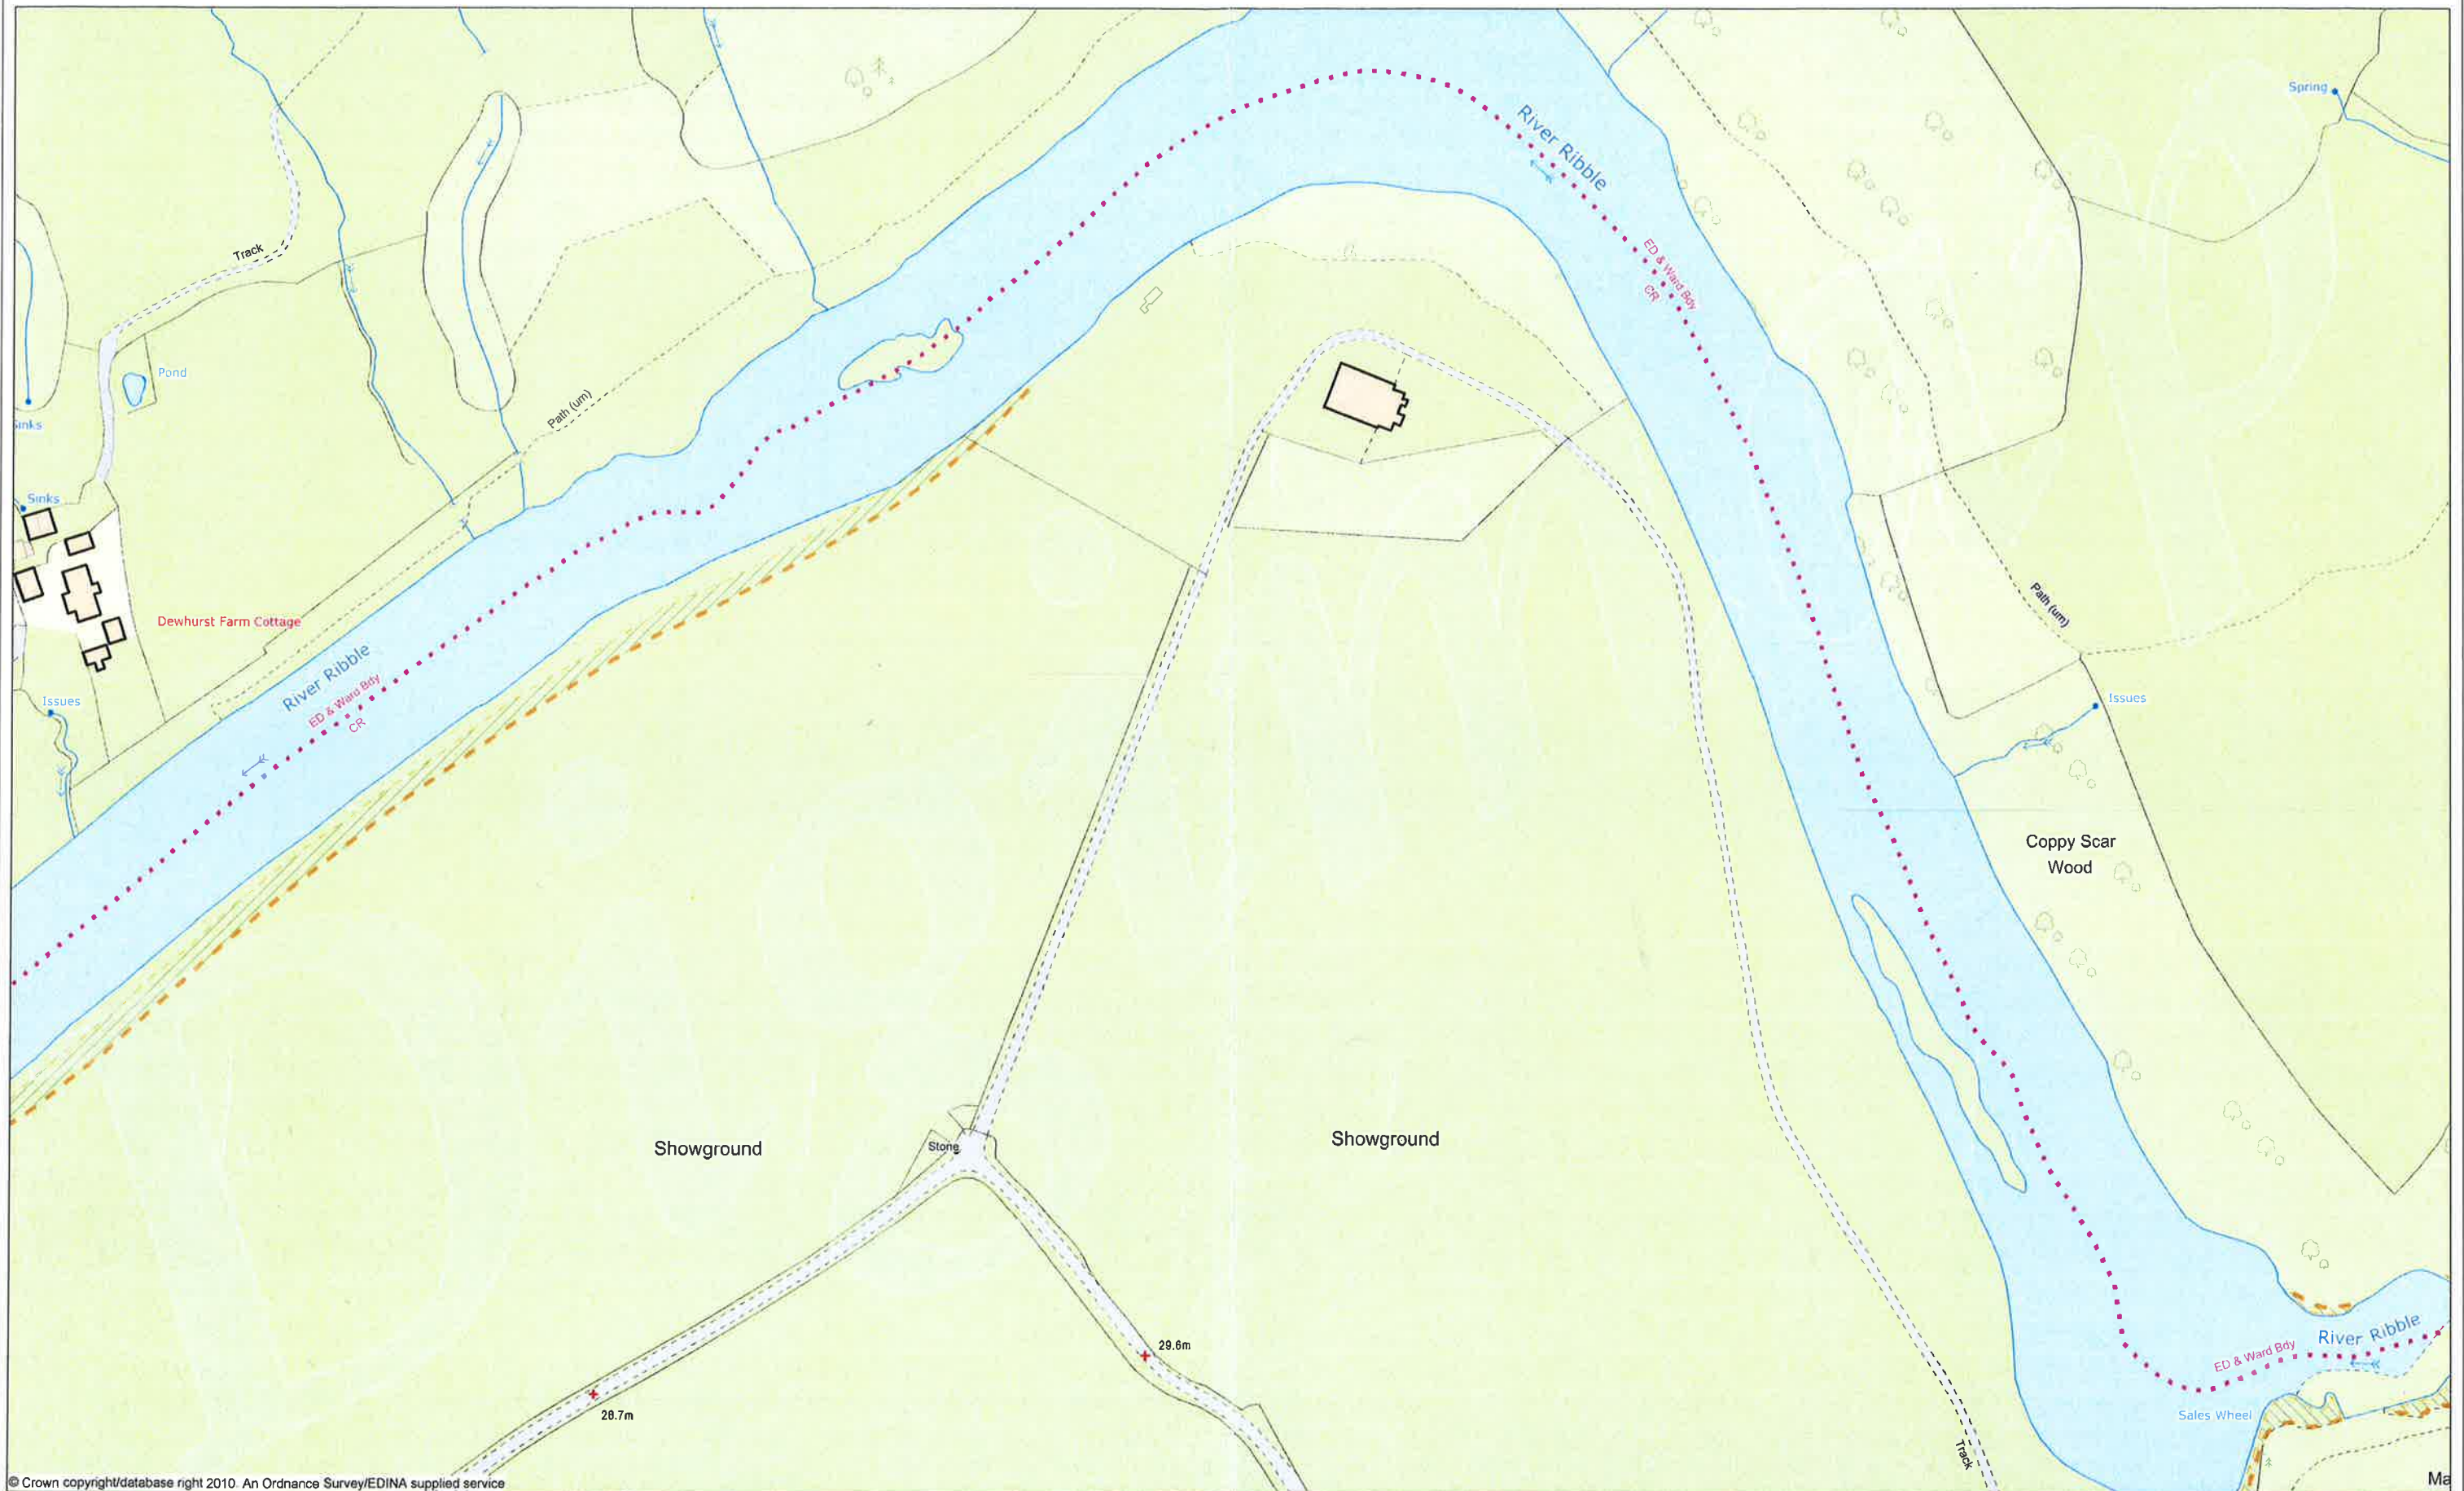

© Crown copyright/database right 2010. An Ordnance Survey/EDINA supplied service

EDINA
Digimap®

EDINA National Data Centre
University of Edinburgh
Causewayside House
160 Causewayside
Edinburgh
EH9 1PR
UK

The Gravel Works
Salesbury Hall
Ribchester

Scale 1:2500

LOCATION PLAN - GRAVEL WORKS - SALESBURY HALL.

Oct 19, 2010 11:56