


320130134P



Front Elevation

FORM NEW OPENING
WITH STONE
SURROUND
.8 HIGH
1.06 WIDTH
FROM 1ST FLOOR

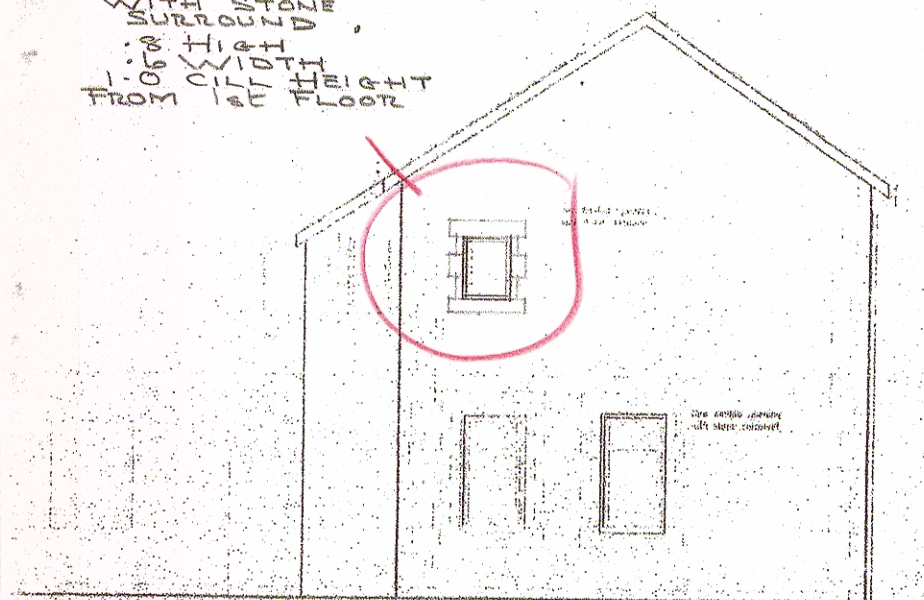

Side Elevation




Side Elevation

LOWER CILL
150mm ABOVE
GROUND LEVEL
OPENING SIZE
2.3m

FORM NEW OPENINGS
WITH STONE
SURROUND
1.05 CILL HEIGHT
1.3 HEIGHT
1.1 WIDTH

Rear Elevation

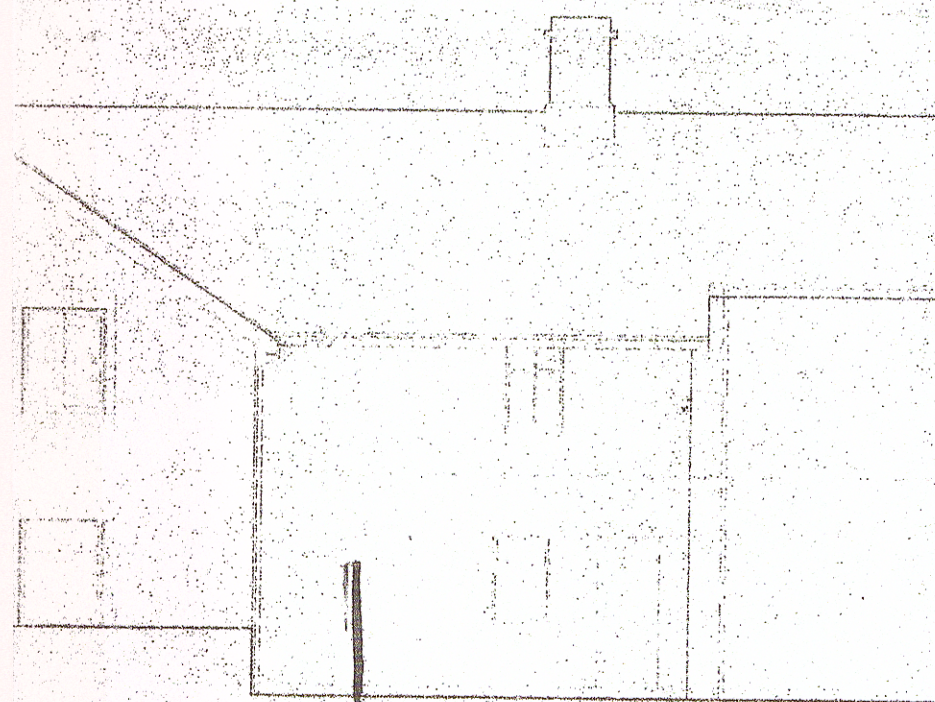

10.004.05A