



TYPICAL SECTION B-B

SEE
SECTION A/A
FOR ALL
OTHER DETAILS.

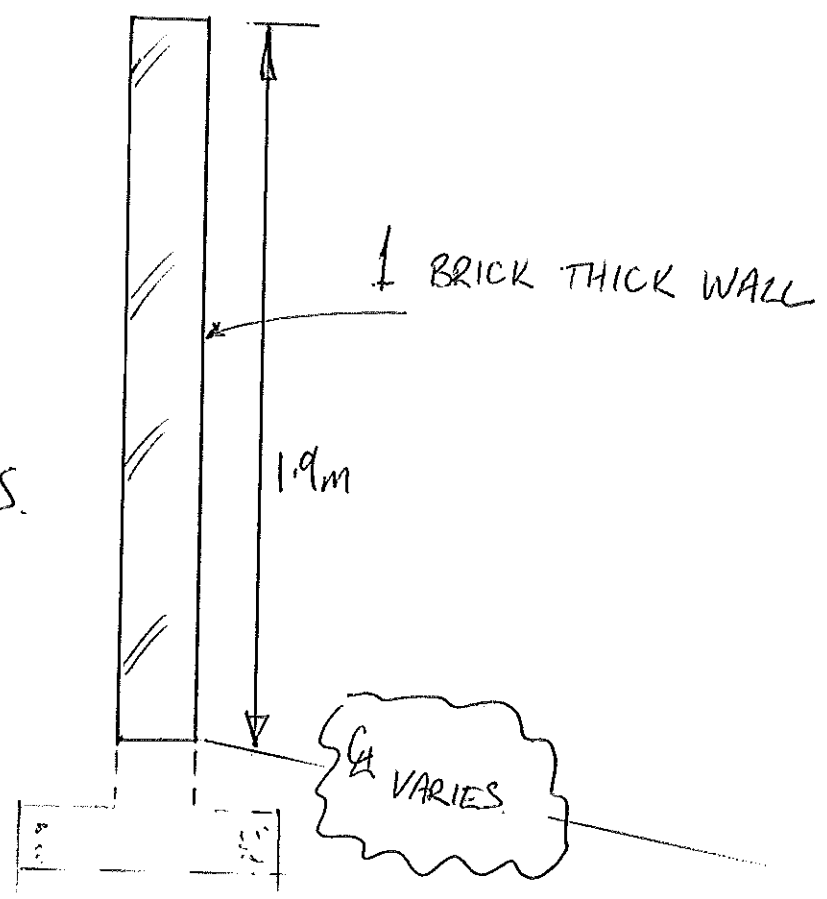

ELEVATION C/C

TIMBER GATES.

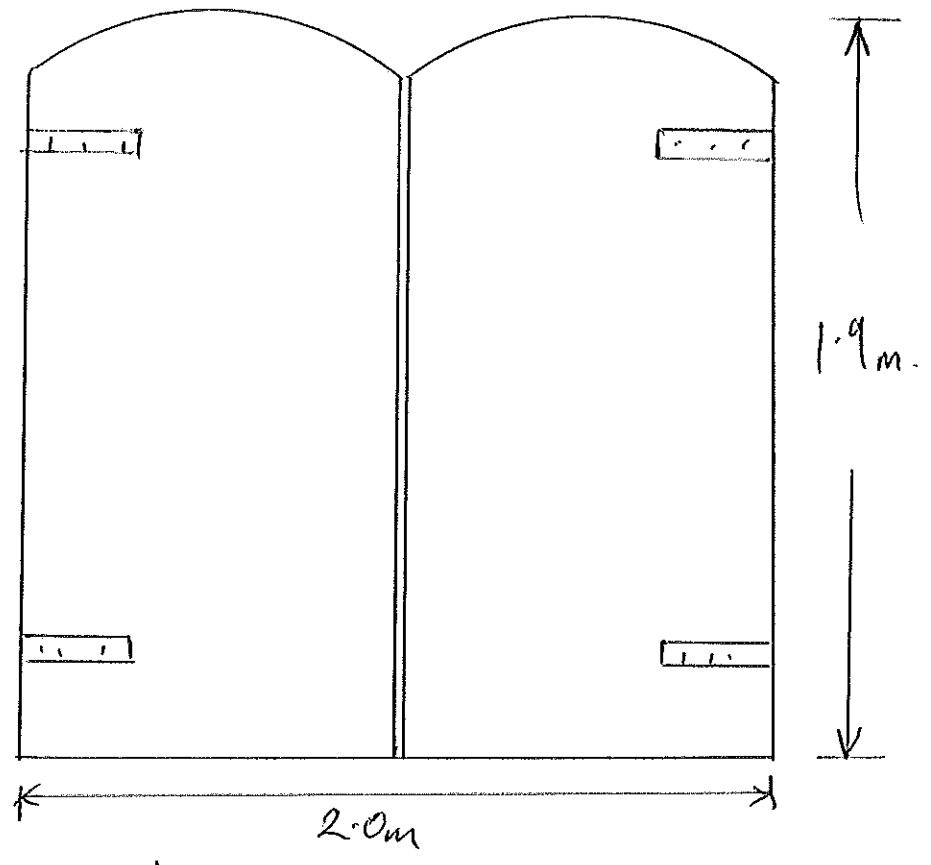

SCALE 1:20