




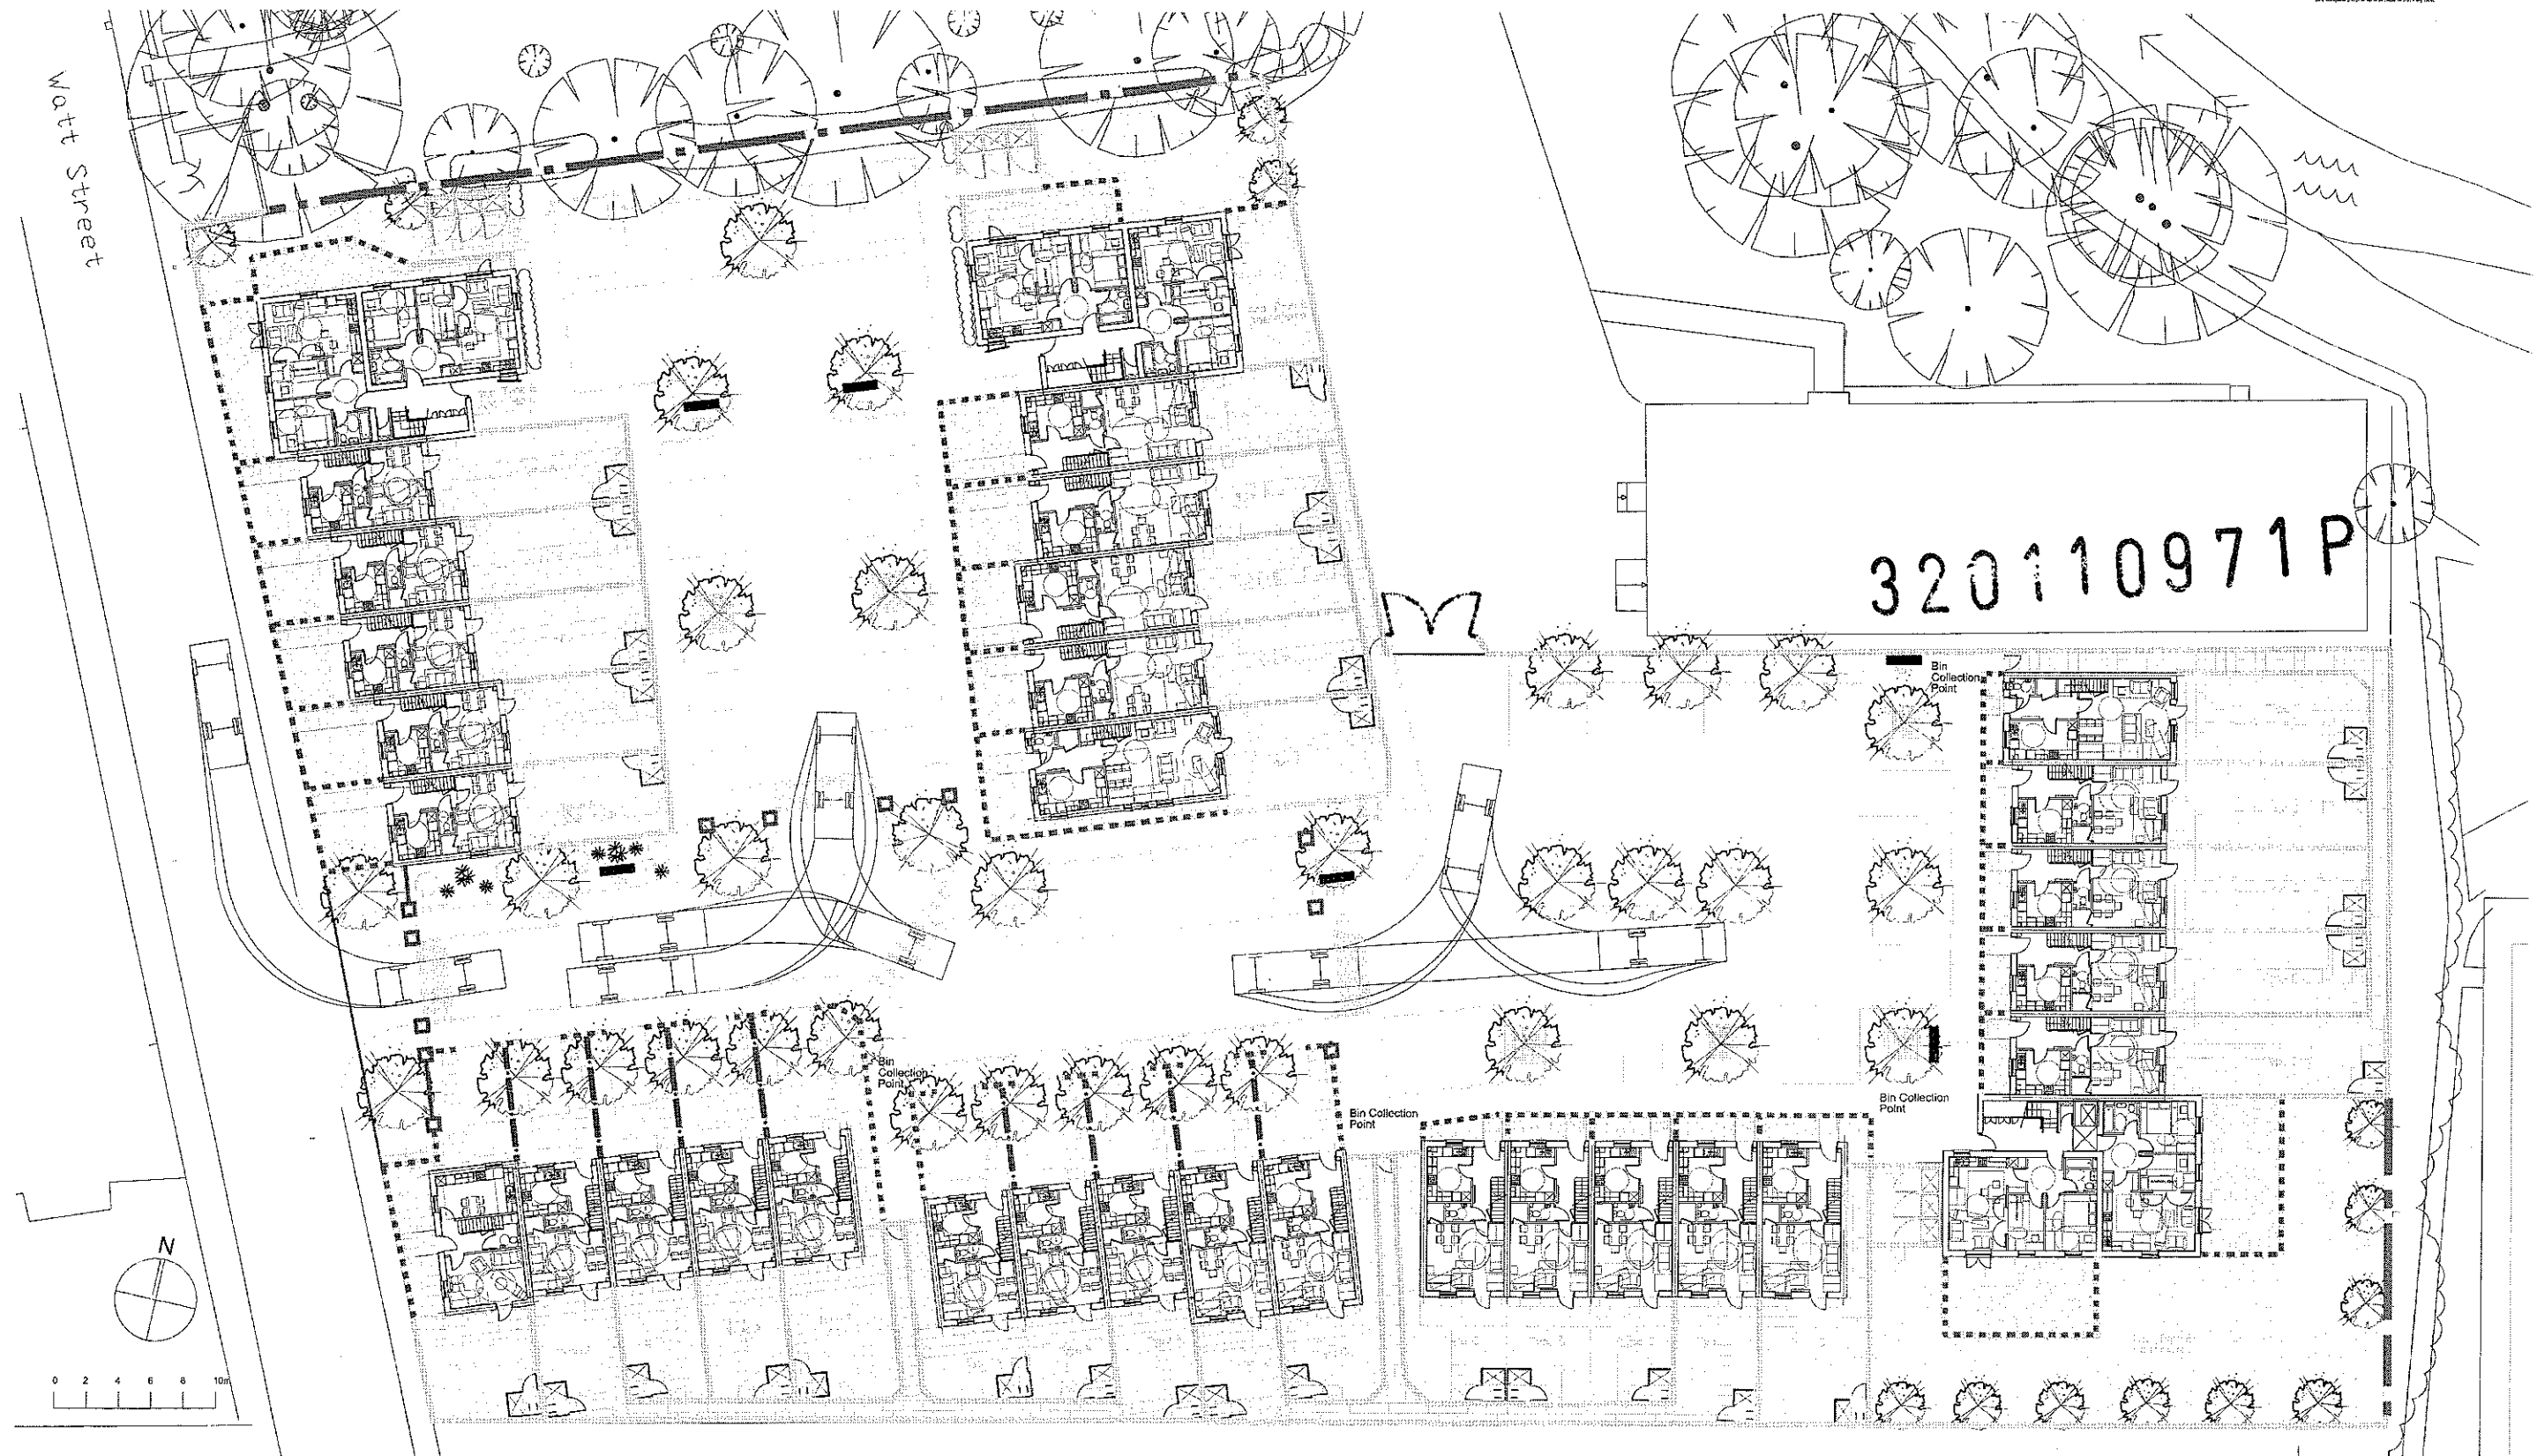

Boundary Treatment Key

- | | |
|--|---|
| 800mm h (nom) Painted Flat Top Metal Railings | 1800mm h (nom) Close Boarded Timber Fence |
| 1800mm h (nom) Flat Top Metal Railings | 450mm h (nom) Timber Knee Rail |
| 2100mm h (nom) Reconstituted Stone Pier and infill 1200mm h wall with Engineering Brick Header Course Coping | 1800mm h (nom) Metal Railing Gate |

Rev. B. SP
revision:
date:

client:	project:	drawing:
Coburn M&S, Sabden		Site Boundary Treatment Key Plan

project no:	drawing no:	revision:	drawn:	checked:	date:	scale @ A1
6181	P04	B	SP	PC	15.11.11	1:200

street design partnership
architecture urban design interiors

